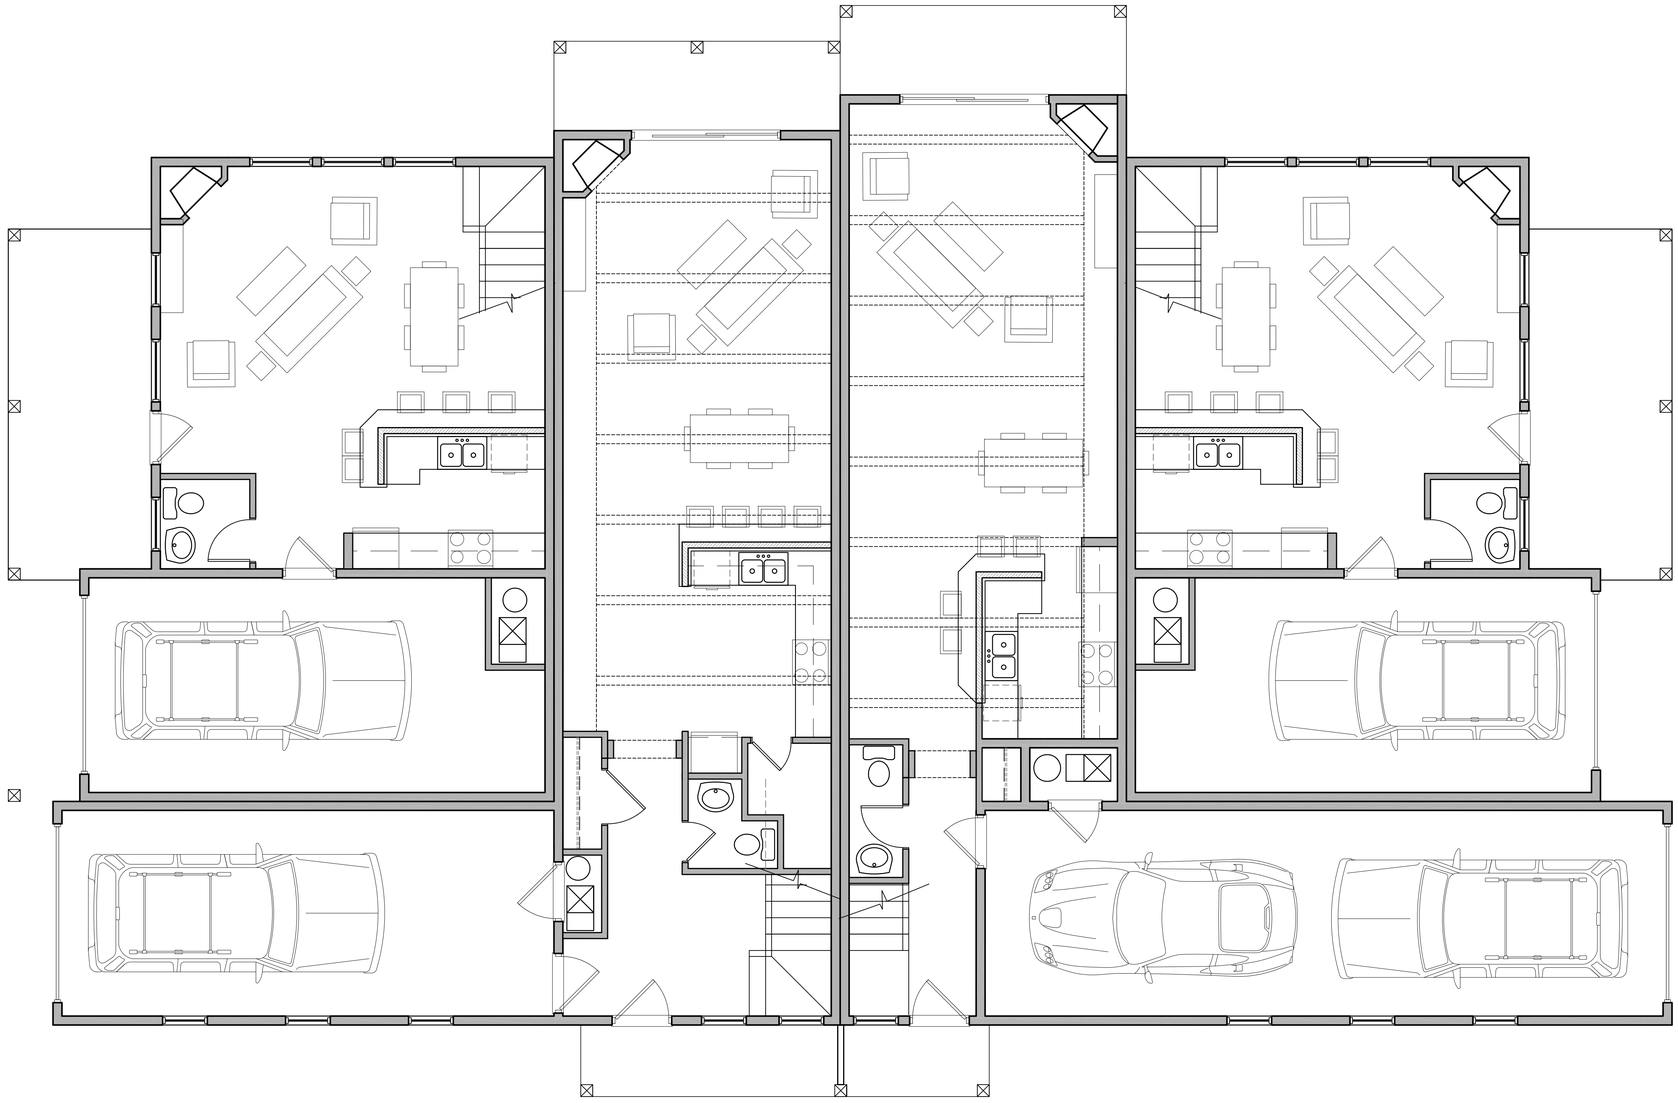

NORTH

TOWNHOME PLAN

SCALE: 1/4" = 1'-0"

SQ. FT. SUMMARY--UNIT A:

FINISHED SF	1,328 SQ. FT.
GARAGE	345 SQ. FT.
COVERED DECK	314 SQ. FT.

SQ. FT. SUMMARY--UNIT B:

FINISHED SF	1,600 SQ. FT.
GARAGE	350 SQ. FT.
COVERED DECK	218 SQ. FT.

SQ. FT. SUMMARY--UNIT C:

FINISHED SF	1,600 SQ. FT.
GARAGE	480 SQ. FT.
COVERED DECK	193 SQ. FT.

SQ. FT. SUMMARY--UNIT D:

FINISHED SF	1,328 SQ. FT.
GARAGE	345 SQ. FT.
COVERED DECK	312 SQ. FT.

REYNOLDS ASH + ASSOCIATES
ARCHITECTURE ENGINEERING

1140 MAIN AVE., STE. B
DURANGO, CO 81301
(970) 259 - 7494
FAX (970) 259 - 7492

262 PAGOSA STREET, STE. 200
P.O. BOX 96
PAGOSA SPRINGS, CO. 81147
(970) 264 - 4984
FAX (970) 264 - 0997

RA-AE.COM

REYNOLDS ASH + ASSOCIATES, P.C. EXPRESSLY RESERVES THE COMMON LAW COPYRIGHT AND OTHER PROPERTY RIGHTS IN THESE PLANS. THESE PLANS ARE NOT TO BE CHANGED OR COPIED IN ANY FORM OR MANNER WHATSOEVER NOR ARE THEY TO BE ASSIGNED TO ANY THIRD PARTY WITHOUT FIRST OBTAINING WRITTEN PERMISSION AND CONSENT OF THE ARCHITECT OF RECORD.

THE USE OF THESE PLANS AND SPECIFICATIONS SHALL BE RESTRICTED TO THE ORIGINAL SITE FOR WHICH THEY WERE PREPARED AND PUBLICATION THEREOF IS EXPRESSLY LIMITED TO SUCH USE. FEDERAL LAW PROHIBITS THE REPRODUCTION, DISPLAY, SALE, OR OTHER DISPOSITION OF THIS DOCUMENT WITHOUT THE EXPRESS WRITTEN CONSENT OF RA+A ARCHITECTS, P.C.

PROGRESS SET
NOT FOR CONST.

COBBLESTONE
TOWNHOMES
UNITS 13-16

13-16 COBBLESTONE LANE
PAGOSA SPRINGS, COLORADO 81147

JOB NO.: 12107
DATE: 2016-01-13
DRAWN BY: B.A.A.

ISSUE RECORD:

REVISIONS:
1
2
3
4

A-101

FLOOR PLAN

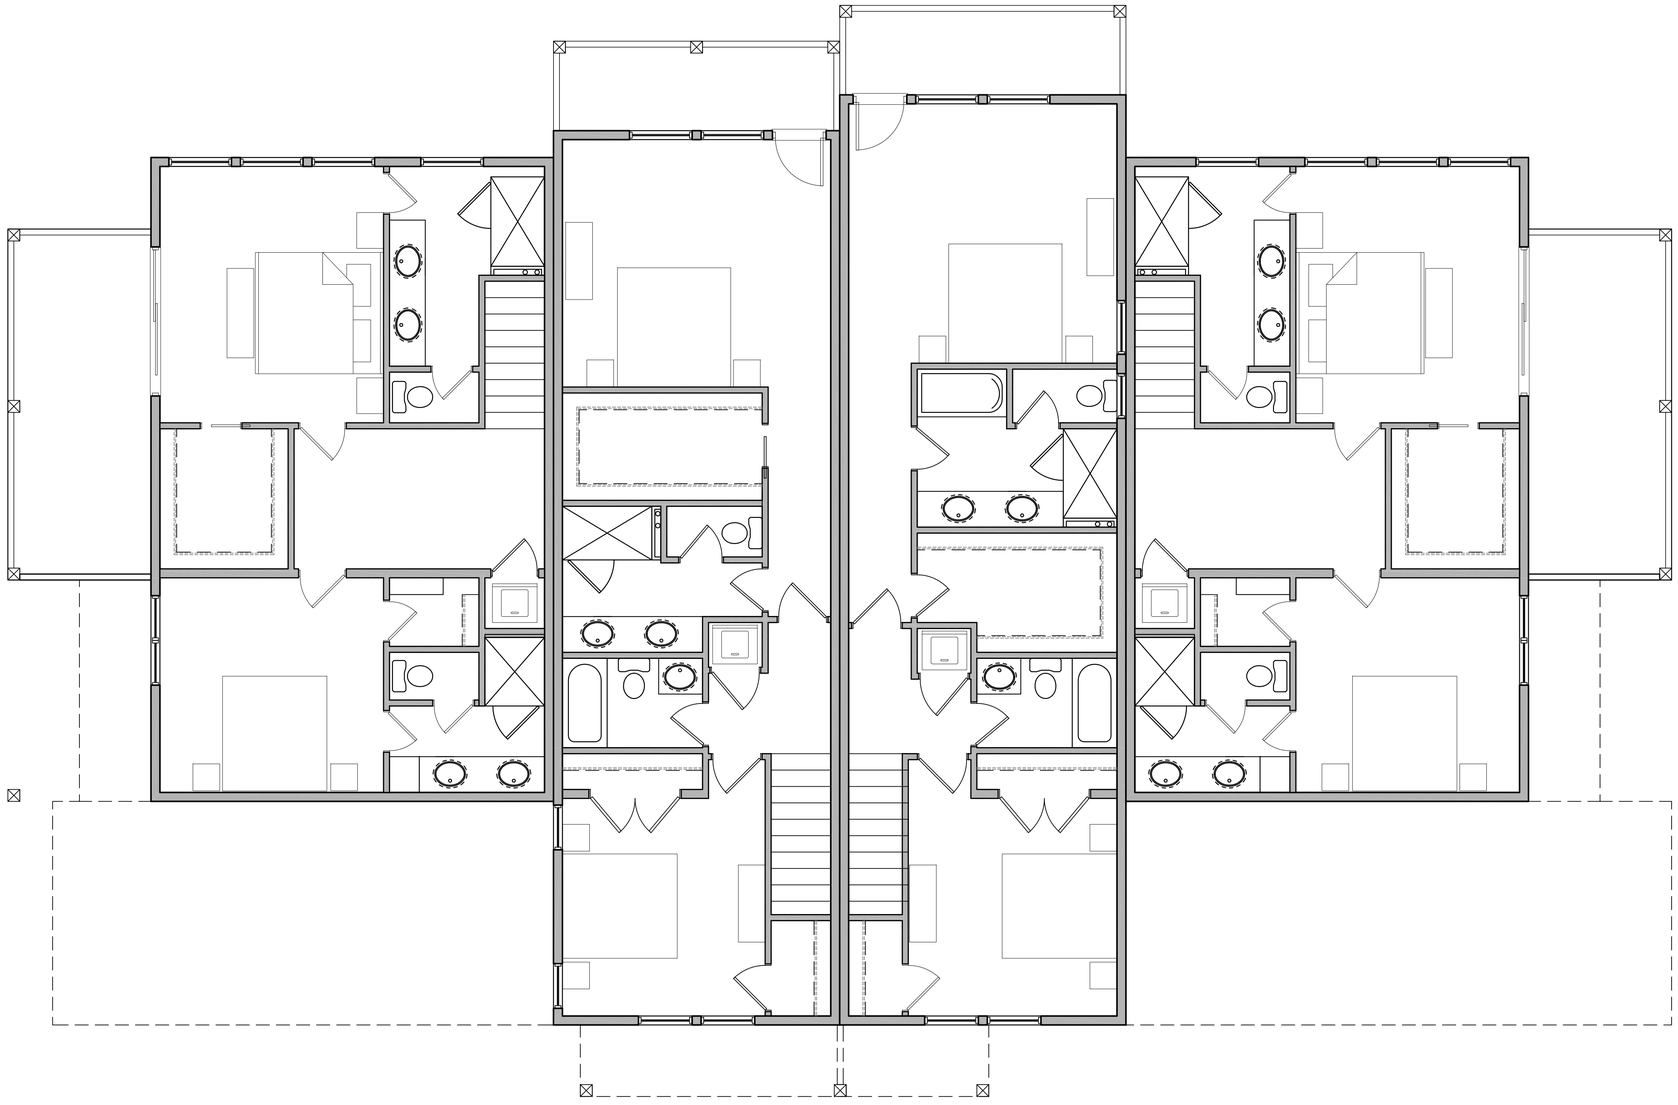

NORTH

TOWNHOME PLAN

SCALE: 1/4" = 1'-0"

SQ. FT. SUMMARY--UNIT A:

FINISHED SF	1,328 SQ. FT.
GARAGE	345 SQ. FT.
COVERED DECK	314 SQ. FT.

SQ. FT. SUMMARY--UNIT B:

FINISHED SF	1,600 SQ. FT.
GARAGE	350 SQ. FT.
COVERED DECK	218 SQ. FT.

SQ. FT. SUMMARY--UNIT C:

FINISHED SF	1,600 SQ. FT.
GARAGE	480 SQ. FT.
COVERED DECK	193 SQ. FT.

SQ. FT. SUMMARY--UNIT D:

FINISHED SF	1,328 SQ. FT.
GARAGE	345 SQ. FT.
COVERED DECK	312 SQ. FT.

REYNOLDS ASH + ASSOCIATES
ARCHITECTURE ENGINEERING

1140 MAIN AVE., STE. B
DURANGO, CO 81301
(970) 259 - 7494
FAX (970) 259 - 7492

262 PAGOSA STREET, STE. 200
P.O. BOX 96
PAGOSA SPRINGS, CO. 81147
(970) 264 - 6984
FAX (970) 264 - 0997

RA-AE.COM

REYNOLDS ASH + ASSOCIATES, P.C. EXPRESSLY RESERVES THE COMMON LAW COPYRIGHT AND OTHER PROPERTY RIGHTS IN THESE PLANS. THESE PLANS ARE NOT TO BE CHANGED OR COPIED IN ANY FORM OR MANNER WHATSOEVER NOR ARE THEY TO BE ASSIGNED TO ANY THIRD PARTY WITHOUT FIRST OBTAINING WRITTEN PERMISSION AND CONSENT OF THE ARCHITECT OF RECORD.

THE USE OF THESE PLANS AND SPECIFICATIONS SHALL BE RESTRICTED TO THE ORIGINAL SITE FOR WHICH THEY WERE PREPARED AND PUBLICATION THEREOF IS EXPRESSLY LIMITED TO SUCH USE. FEDERAL LAW PROHIBITS THE REPRODUCTION, DISPLAY, SALE, OR OTHER DISPOSITION OF THIS DOCUMENT WITHOUT THE EXPRESS WRITTEN CONSENT OF RA+A ARCHITECTS, P.C.

PROGRESS SET
NOT FOR CONST.

COBBLESTONE TOWNHOMES
UNITS 13-16
13-16 COBBLESTONE LANE
PAGOSA SPRINGS, COLORADO 81147

JOB NO.: 12107
DATE: 2016-01-13
DRAWN BY: B.A.A.

ISSUE RECORD:

REVISIONS:
1
2
3
4

A-102

UPPER LEVEL FLOOR PLAN

NORTH ELEVATION (A / A-201)

SCALE: 1/4" = 1'-0"

EAST ELEVATION (B / A-201)

SCALE: 1/4" = 1'-0"

REYNOLDS ASH + ASSOCIATES
ARCHITECTURE ENGINEERING

1140 MAIN AVE., STE. B
DURANGO, CO 81301
(970) 259 - 7494
FAX (970) 259 - 7492

262 PAGOSA STREET, STE. 200
P.O. BOX 96
PAGOSA SPRINGS, CO. 81147
(970) 264 - 4984
FAX (970) 264 - 0997

RA-AE.COM

REYNOLDS ASH + ASSOCIATES, P.C. EXPRESSLY RESERVES THE COMMON LAW COPYRIGHT AND OTHER PROPERTY RIGHTS IN THESE PLANS. THESE PLANS ARE NOT TO BE CHANGED OR COPIED IN ANY FORM OR MANNER WHATSOEVER NOR ARE THEY TO BE ASSIGNED TO ANY THIRD PARTY WITHOUT FIRST OBTAINING WRITTEN PERMISSION AND CONSENT OF THE ARCHITECT OF RECORD.

THE USE OF THESE PLANS AND SPECIFICATIONS SHALL BE RESTRICTED TO THE ORIGINAL SITE FOR WHICH THEY WERE PREPARED AND PUBLICATION THEREOF IS EXPRESSLY LIMITED TO SUCH USE. FEDERAL LAW PROHIBITS THE REPRODUCTION, DISPLAY, SALE, OR OTHER DISPOSITION OF THIS DOCUMENT WITHOUT THE EXPRESS WRITTEN CONSENT OF RA+A ARCHITECTS, P.C.

PROGRESS SET
NOT FOR CONST.

COBBLESTONE TOWNHOMES
UNITS 13-16

13-16 COBBLESTONE LANE
PAGOSA SPRINGS, COLORADO 81147

JOB NO.:	12107
DATE:	2016-01-13
DRAWN BY:	B.A.A.

ISSUE RECORD:

REVISIONS:
1
2
3
4

A-201

EXTERIOR ELEVATIONS

EAST ELEVATION C A-202

SCALE: 1/4" = 1'-0"

SOUTH ELEVATION D A-202

SCALE: 1/4" = 1'-0"

REYNOLDS ASH + ASSOCIATES
ARCHITECTURE ENGINEERING

1140 MAIN AVE., STE. B
DURANGO, CO 81301
(970) 259 - 7494
FAX (970) 259 - 7492

262 PAGOSA STREET, STE. 200
P.O. BOX 96
PAGOSA SPRINGS, CO. 81147
(970) 264 - 6984
FAX (970) 264 - 0997

RA-AE.COM

REYNOLDS ASH + ASSOCIATES, P.C. EXPRESSLY RESERVES THE COMMON LAW COPYRIGHT AND OTHER PROPERTY RIGHTS IN THESE PLANS. THESE PLANS ARE NOT TO BE CHANGED OR COPIED IN ANY FORM OR MANNER WHATSOEVER NOR ARE THEY TO BE ASSIGNED TO ANY THIRD PARTY WITHOUT FIRST OBTAINING WRITTEN PERMISSION AND CONSENT OF THE ARCHITECT OF RECORD.

THE USE OF THESE PLANS AND SPECIFICATIONS SHALL BE RESTRICTED TO THE ORIGINAL SITE FOR WHICH THEY WERE PREPARED AND PUBLICATION THEREOF IS EXPRESSLY LIMITED TO SUCH USE. FEDERAL LAW PROHIBITS THE REPRODUCTION, DISPLAY, SALE, OR OTHER DISPOSITION OF THIS DOCUMENT WITHOUT THE EXPRESS WRITTEN CONSENT OF RA+A ARCHITECTS, P.C.

PROGRESS SET
NOT FOR CONST.

COBBLESTONE TOWNHOMES UNITS 13-16

13-16 COBBLESTONE LANE
PAGOSA SPRINGS, COLORADO 81147

JOB NO.:	12107
DATE:	2016-01-13
DRAWN BY:	B.A.A.

ISSUE RECORD:

REVISIONS:
1
2
3
4

A-202

EXTERIOR ELEVATIONS